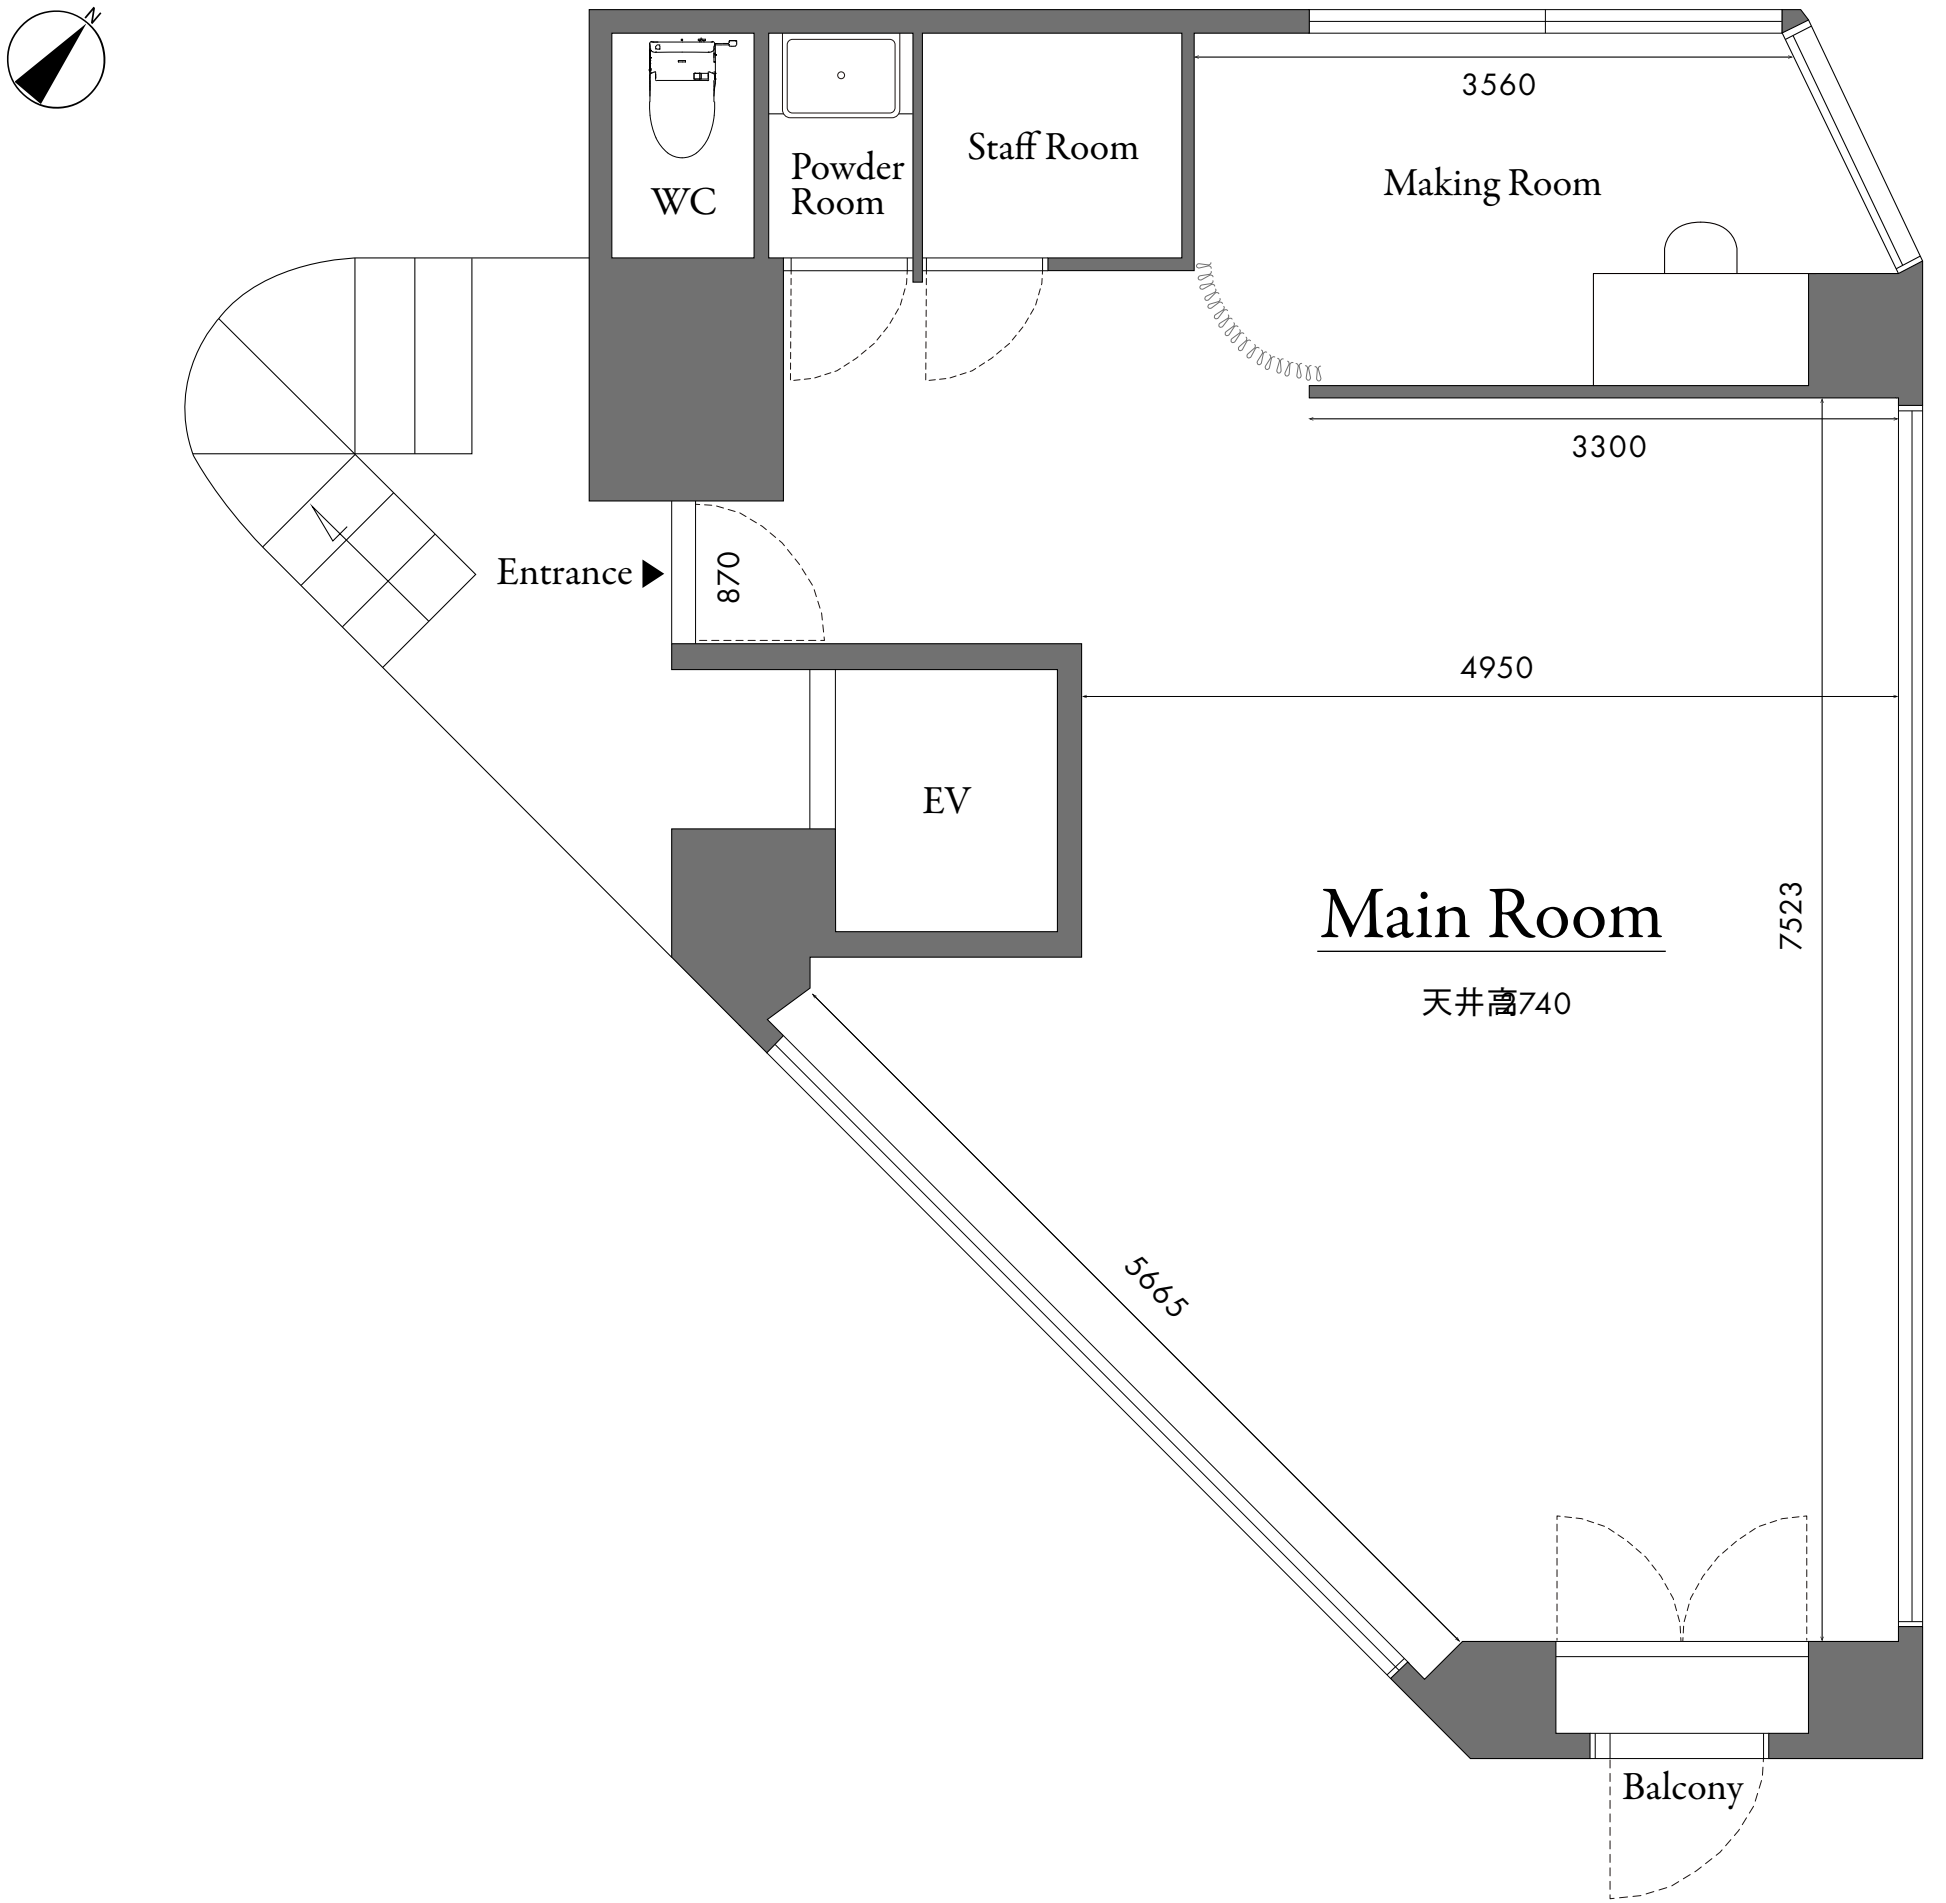
N
WC
Powder Room
Staff Room
3560
Making Room
3300
Entrance
870
4950
EV
Main Room
天井高740
7523
5665
Balcony